NORTH

SCALE 50' 0 25'

GRADING & EROSION CONTROL PLAN NOTES

A. CONSTRUCTION ENTRANCE
B. CONCRETE WASHOUT
C. INSTALL ROCK FILTER PER DETAIL W-1 ON ALL INTAKES PRIOR TO PAVING AND DROP IN INLET PROTECTION DEVICE FOLLOWING PAVING.
D. ALL DISTURBED AREAS SHALL BE SEEDED WITH TYPE 4 PER SUDAS FOLLOWING CONSTRUCTION.
E. ARMORMAT, INSTALL PER MANUFACTURERS INSTALLATION INSTRUCTIONS.
F. MAINTAIN POSITIVE GRADING IN DRAINAGE DITCH.

LEGEND

WT WATTLE
SF SILT FENCE
EXTENT OF GRADING
X 960.0' SPOT ELEVATION

(A) 1-INCH CLEAN STONE
(B) SILT FENCE, BURY END 18" (MIN.)
(C) STEEL SURFACE

*NOTE: MAINTAIN ROCK INLET FILTERS ,REPLACE FABRIC AND/OR ROCK WHEN NEEDED

R-1 ROCK INLET FILTER
NOT TO SCALE

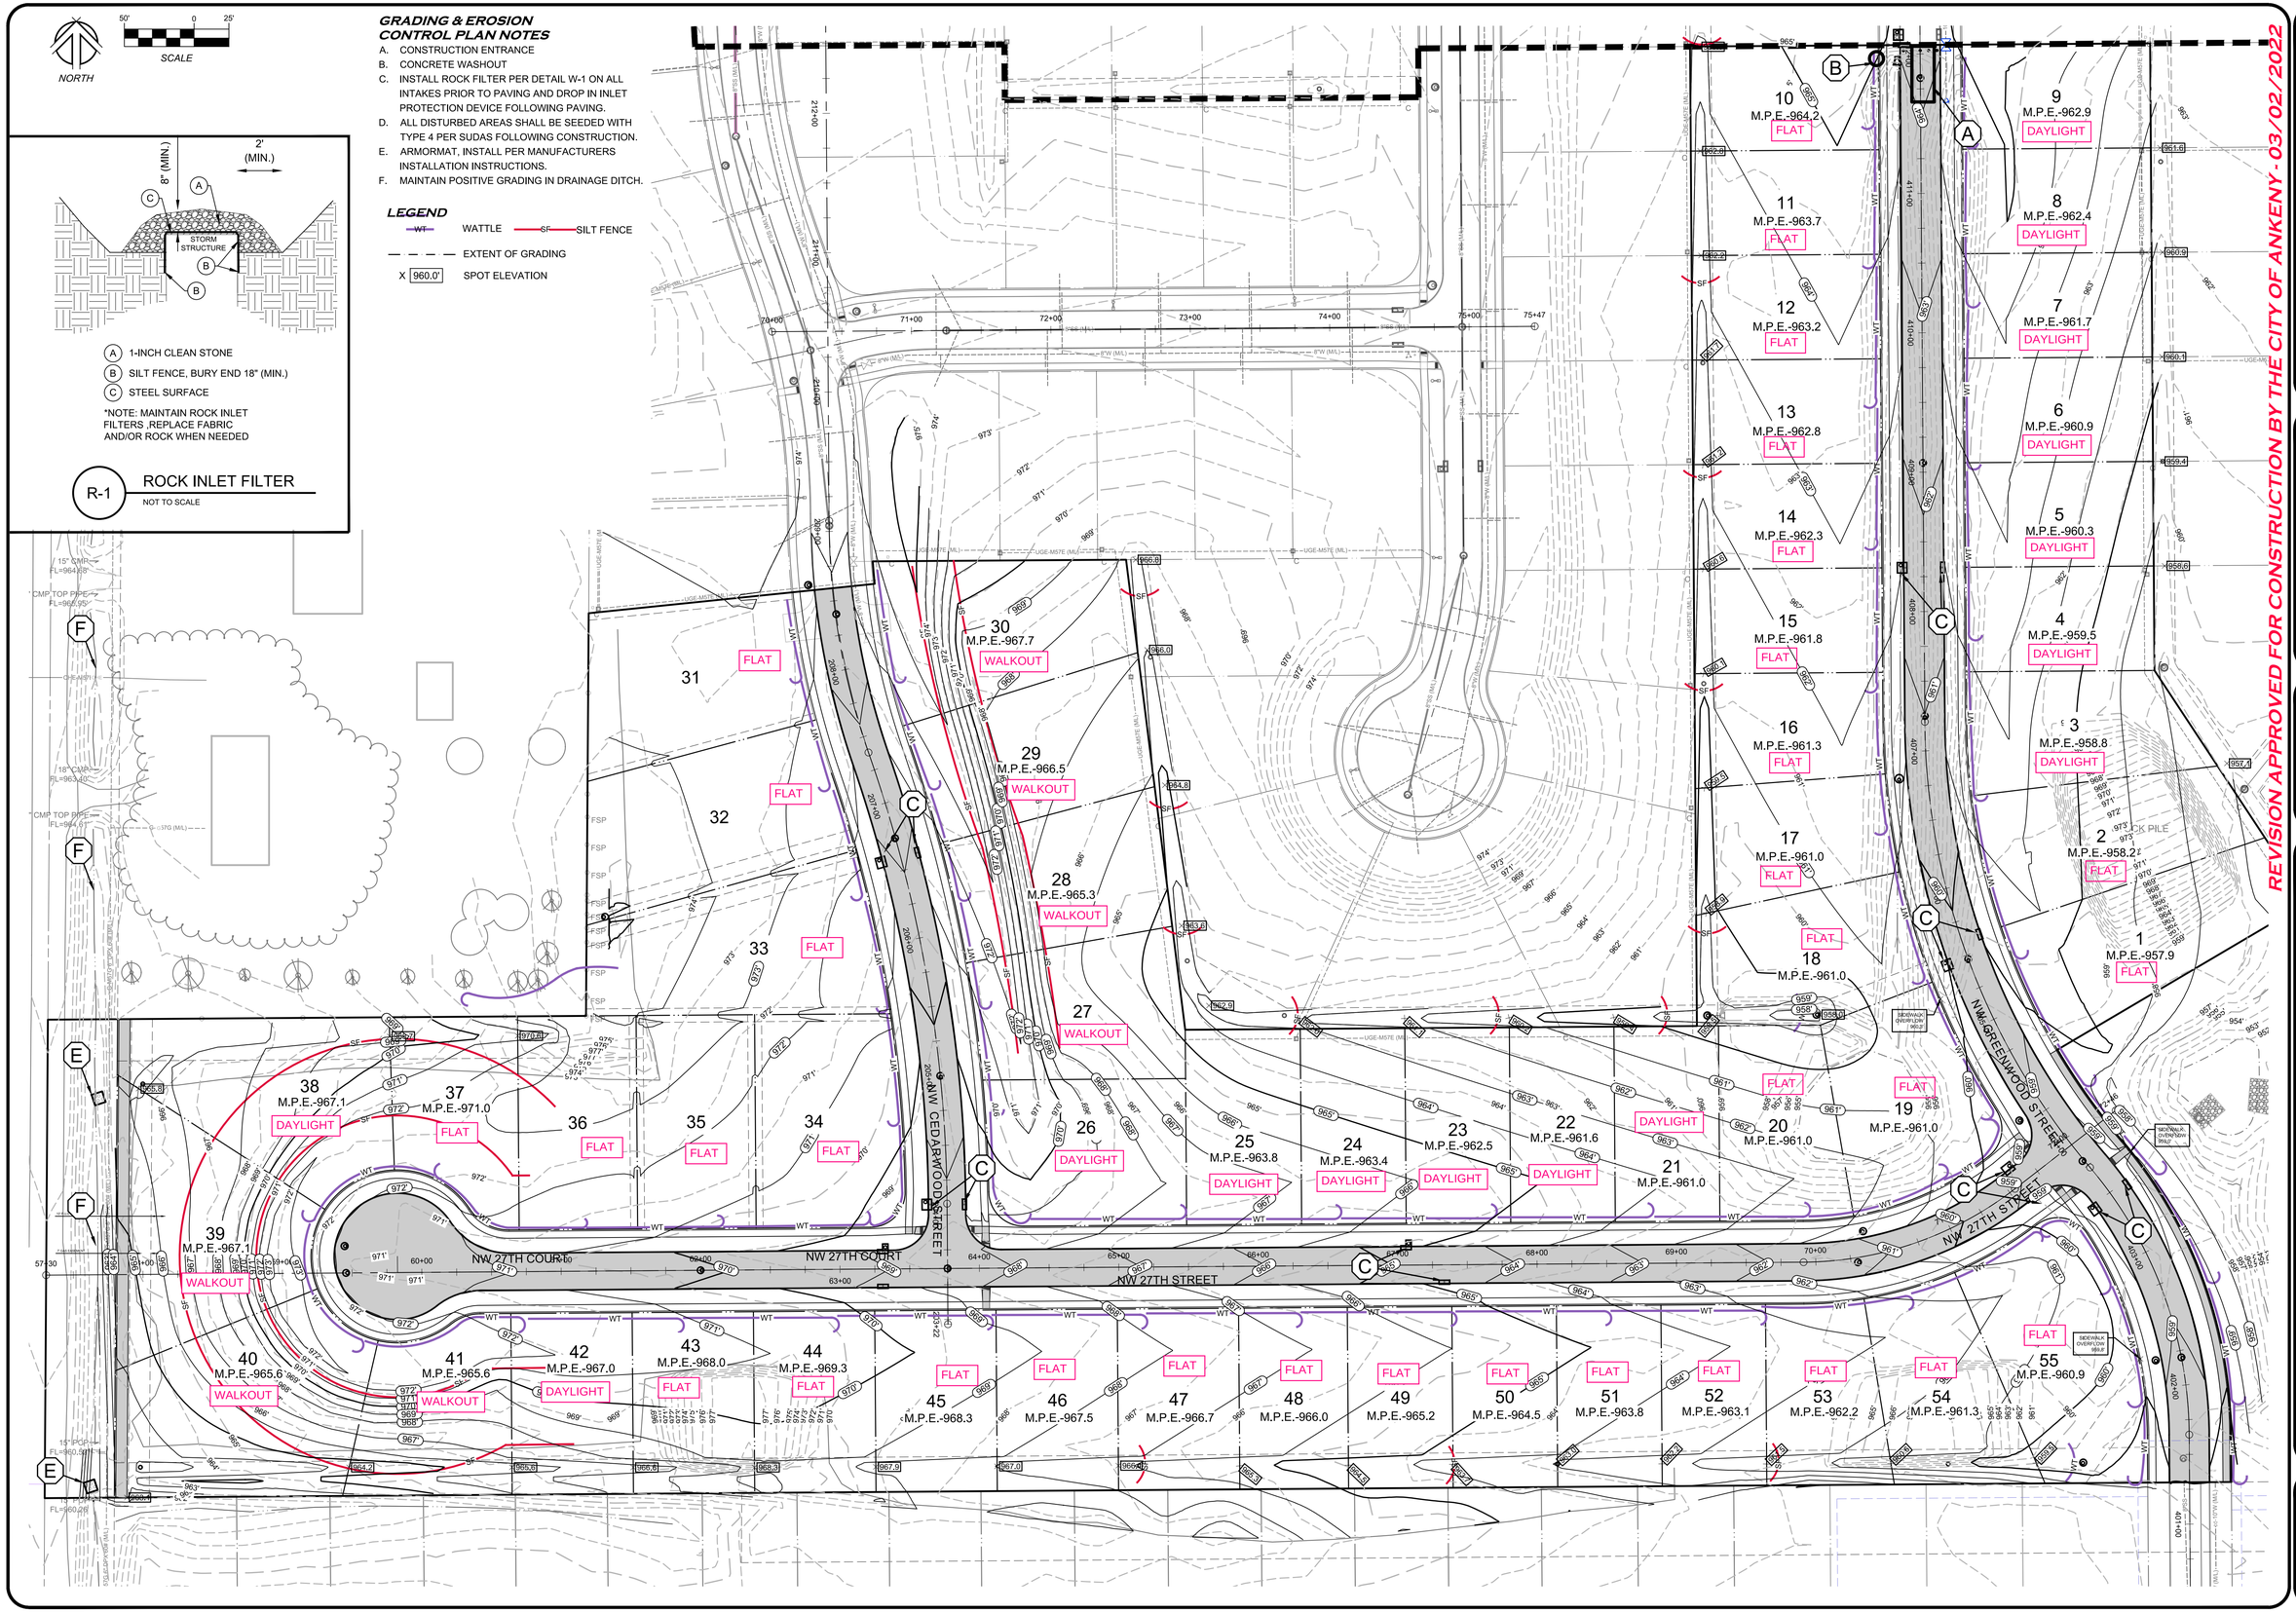

1250 SW STATE STREET, SUITE A
ANKENY, IOWA 50023-2555
(515) 965-0123 phone - (515) 965-3322 fax
Civil Engineering - Land Surveying
Landscape Architecture
NILLES ASSOCIATES

REVISIONS:
1) 6/11/2021 - REVISIONS PER CITY OF ANKENY COMMENTS
2) 8/26/2021 - REVISIONS PER CITY OF ANKENY COMMENTS
3) 9/12/2021 - REVISIONS PER CITY OF ANKENY COMMENTS
4) 9/13/2021 - WATER MAIN REVISIONS M.03A1 & M.03
5) 12/13/2021 - WATER MAIN REVISIONS M.03A1 & M.07
6) 5/4/2022 - SANITARY SEWER REVISION D.03 & D.07 ; WATER M.03
7)

NOTICE: NILLES ASSOCIATES, INC. WAIVES ANY AND ALL RESPONSIBILITY AND LIABILITY FOR ANY ERRORS, OMISSIONS, OR CONFLICTS IN FOLLOW THESE PLANS, SPECIFICATIONS, AND ANY OTHER DOCUMENTS. THE CONTRACTOR FOR PROBLEMS WHICH ARISE FROM FAILURE TO FOLLOW THE LATEST CITY OF ANKENY GUIDANCE, WITH RESPECT TO ANY ERRORS, OMISSIONS, OR CONFLICTS WHICH ARE ALLEGED.

PROJECT NAME:
CENTENNIAL ESTATES PLAT 3
ANKENY, IOWA

DESCRIPTION:
GRADING & EROSION CONTROL PLAN

NAI NO.:	21114
DATE:	5/21/2021
DRAWN BY:	ADS
CHECKED BY:	JTN
SHEET SIZE:	24" X 36"
SHEET TITLE:	R.01
SHEET NO.:	18 / 21

V:\NAI 2017\Projects 2017\21114\dwg\Construction Drawings\21114-LR Sheets.dwg